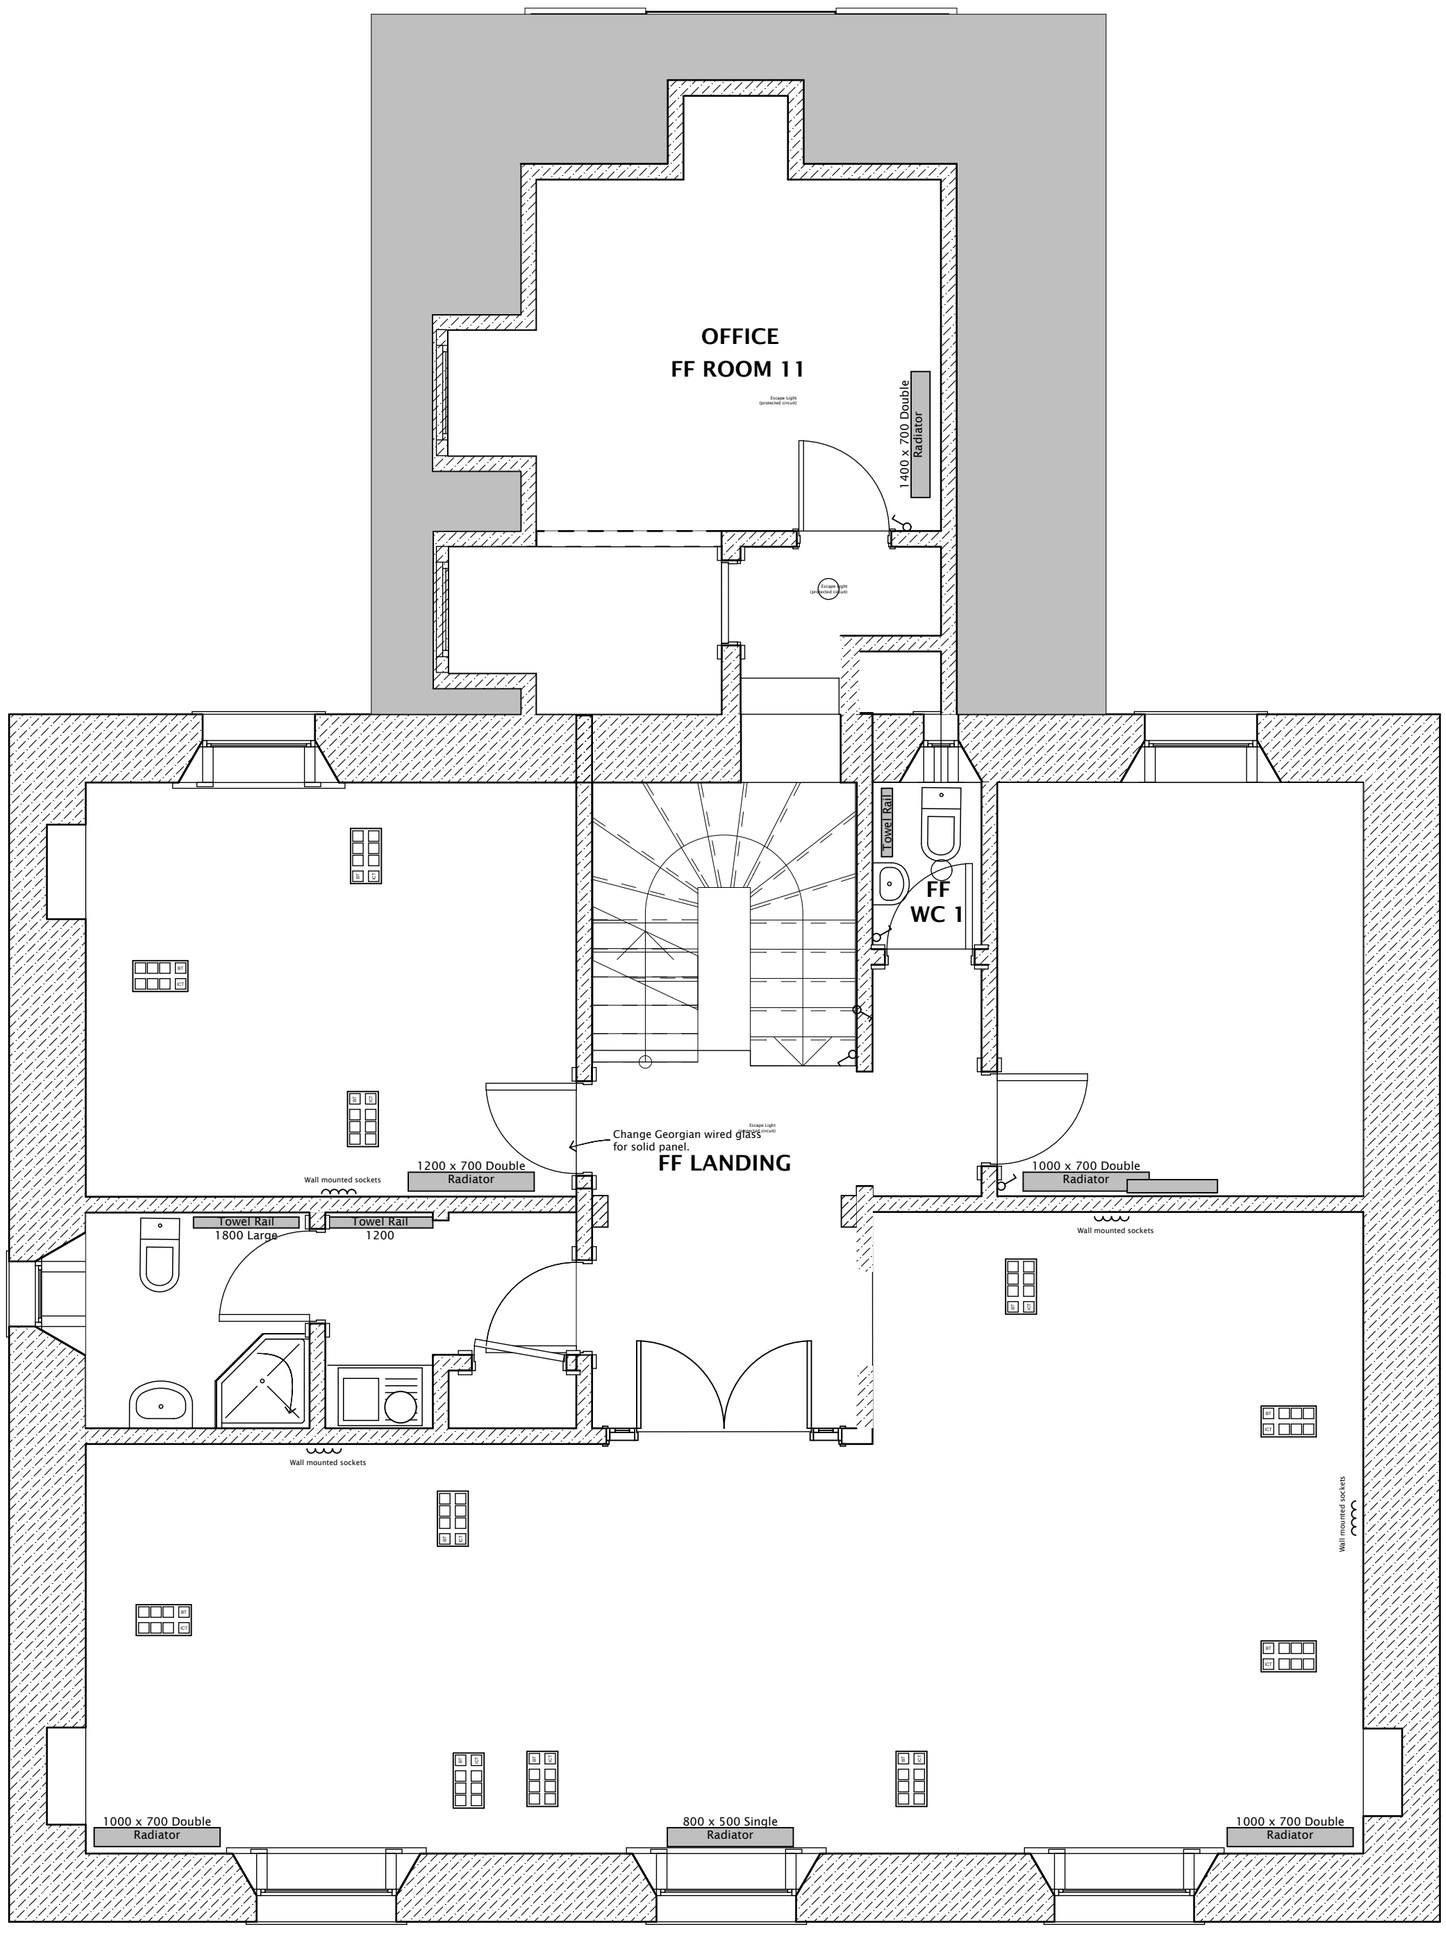
OFFICE
FF ROOM 11
Escape Light
(protected circuit)
1400 x 700 Double
Radiator
Escape Light
(protected circuit)
Towel Rail
FF
WC 1
Change Georgian wired glass
for solid panel.
Escape Light
(protected circuit)
FF LANDING
1200 x 700 Double
Radiator
Wall mounted sockets
1000 x 700 Double
Radiator
Wall mounted sockets
Towel Rail
1800 Large
Towel Rail
1200
Wall mounted sockets
Wall mounted sockets
1000 x 700 Double
Radiator
800 x 500 Single
Radiator
1000 x 700 Double
Radiator